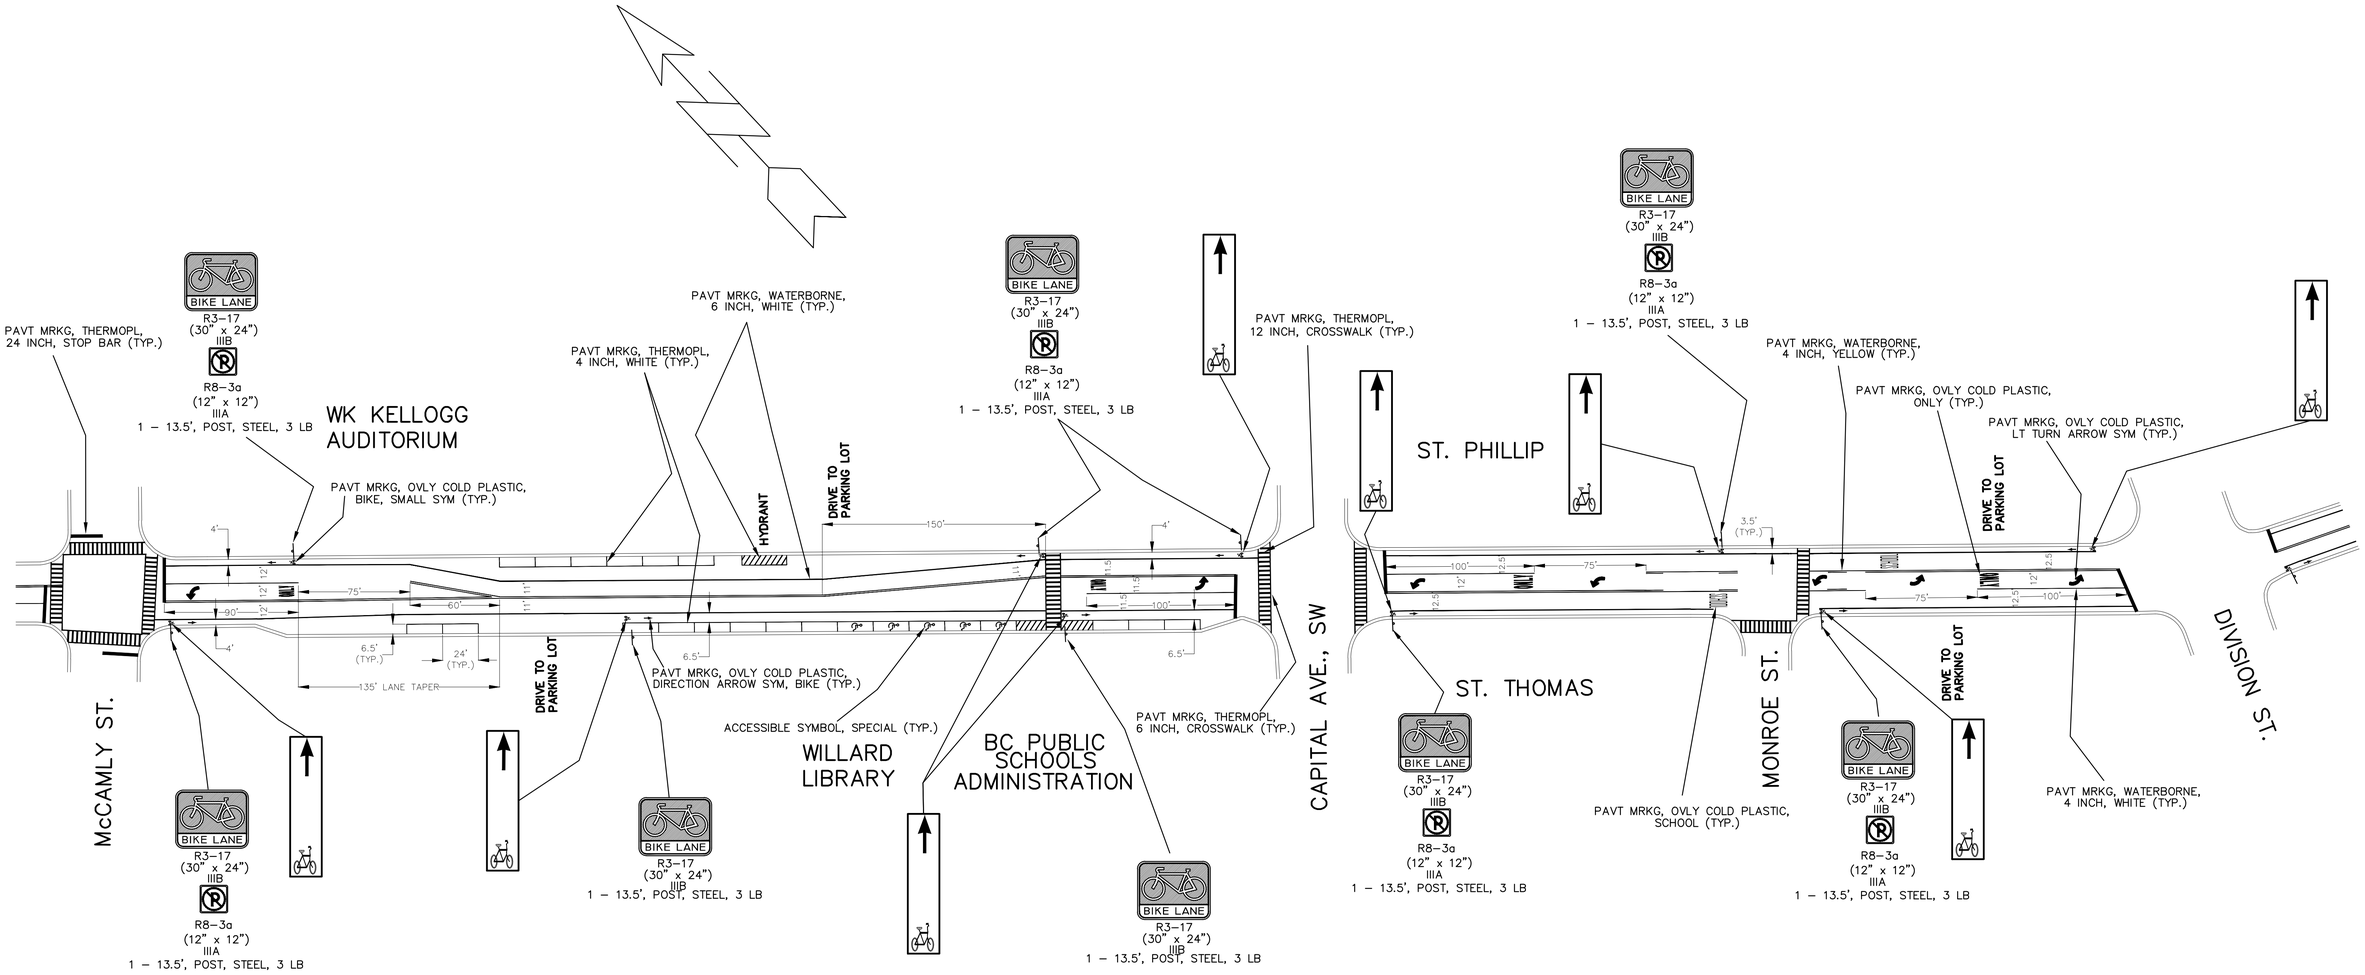

NOTE: BIKE AND PARKING LANE DIMENSIONS ARE FROM THE EDGE OF METAL – AT ALL LOCATIONS ADD 1.5 FEET FOR TOTAL WIDTH.

PERMANENT TRAFFIC PLAN

DESCRIPTION OF REVISION	DATE	BY	DESCRIPTION OF REVISION	DATE	BY

CITY OF BATTLE CREEK, MICHIGAN
DEPARTMENT OF PUBLIC WORKS
DIVISION OF ENGINEERING

DRAWN BY: DLW	APPROVED BY: GBR	
SCALE: NONE	CONTOUR INTERVAL:	
DATE: 2/2015	FILE NAME:	
TWP.:	SCTN.:	QTR. SCTN.:

VAN BUREN STREET

CONTRACT NO.:	
R.O.W. SHEET NO.: 3	CONTRACT SHEET NO.: 4 OF 5